




ELEVATION

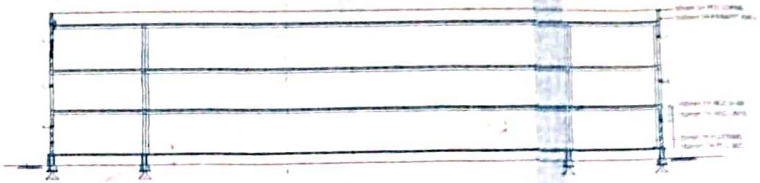


SECTION@AA'

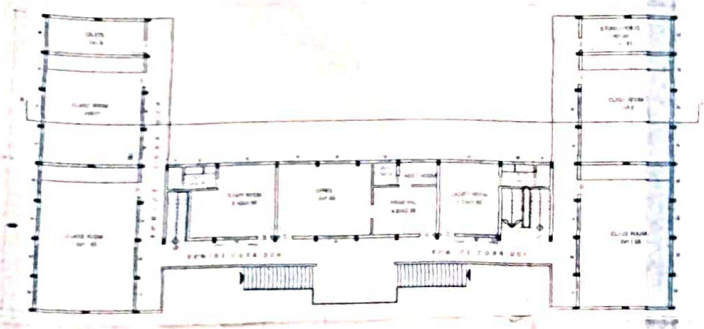


GROUND FLOOR PLAN

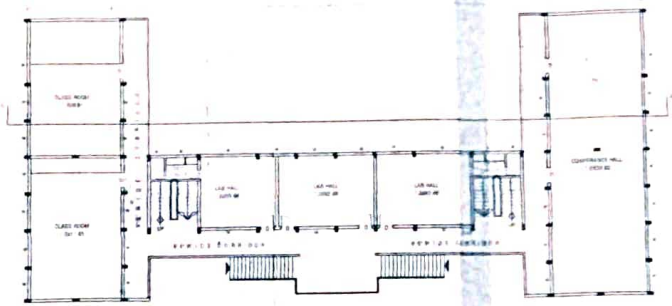

SECOND FLOOR PLAN

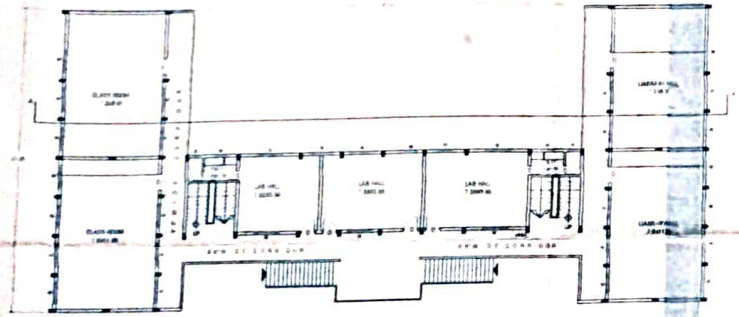


FIRST FLOOR PLAN

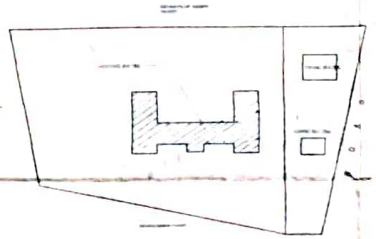

SITE PLAN

N

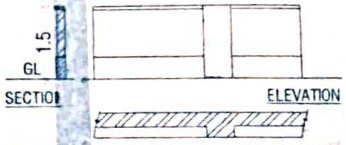

COMPOUND WALL DETAIL

NOTE

1 PROPOSED BUILDING SHOWN IN RED

2 UGD LINE SHOWN IN YELLOW

STABILITY CERTIFICATE

THIS IS TO CERTIFY THAT THE PROPOSED BUILDING IS DESIGNED AS PER ISI SPECIFICATIONS THIS BUILDING IS STRUCTURALLY SAFE SOUND AND STABLE TO TAKE ENOUGH OVERCOMMING LOADS

SCHEDULE OF OPENING

DOORS	WINDOWS
M/D - 2.44m x 2.44 m	W - 1.2m x 1.2m
D - 1.50m x 2.13 m	W1 - 0.9m x 1.2m
D1 - 0.91m x 2.13 m	
D2 - 0.75m x 2.13 m	

VENTILATORS
V - 0.9m X 0.6m

AREA STATEMENT

PLOT AREA	(2 Acre 9 Gunta)	9000.00 Sq.m
GROUND FLOOR BUILT UP AREA		728.00 Sq.m
EXISTING BUILT-UP AREA		177.00 Sq.m
FIRST FLOOR BUILT UP AREA		728.00 Sq.m
SECOND FLOOR BUILT UP AREA		728.00 Sq.m
TOTAL BUILT UP AREA		2,361.00 Sq.m
FLOOR AREA RATIO		0.26
GROUND COVERD		8.0 %

APPLICANT SIGNATURE

Administrative Officer,
Shri Jagadguru Tontadarya Vidyapeeth
GADAG-582101

ARCHITECT
MAHESH S RANGANNAVA
SHIVANAND NAGAR
GADAG

REG NO - CA/2000/2639

DATE

SCALE 1:100 1:500

Digitally signed by S.S.PATTANASHETTI
Date: 2026.09.25 14:48:44 +05:30
Reason: reason
Location: location

SRI. JAGADGURU TONTADARYA PEETA'S SRI MAHARUDHRAYA EDUCATION INSTITUTE IN Sy. No. 158 AT CHIKKABANAVAR, YASHAVANTHPURA HOBALI , BANGALORE